DISTRICT	COUNTY	ROUTE	SECTION	SHEET
12-0	FAYETTE	0201	SLD	7 OF 21
WASHINGTON TOWNSHIP				

REV NO	REVISIONS	DATE	BY	APPD

TRAFFIC CONTROL DETOUR PLAN

TRUCK DETOUR ROUTE FOR SR 0201 NB

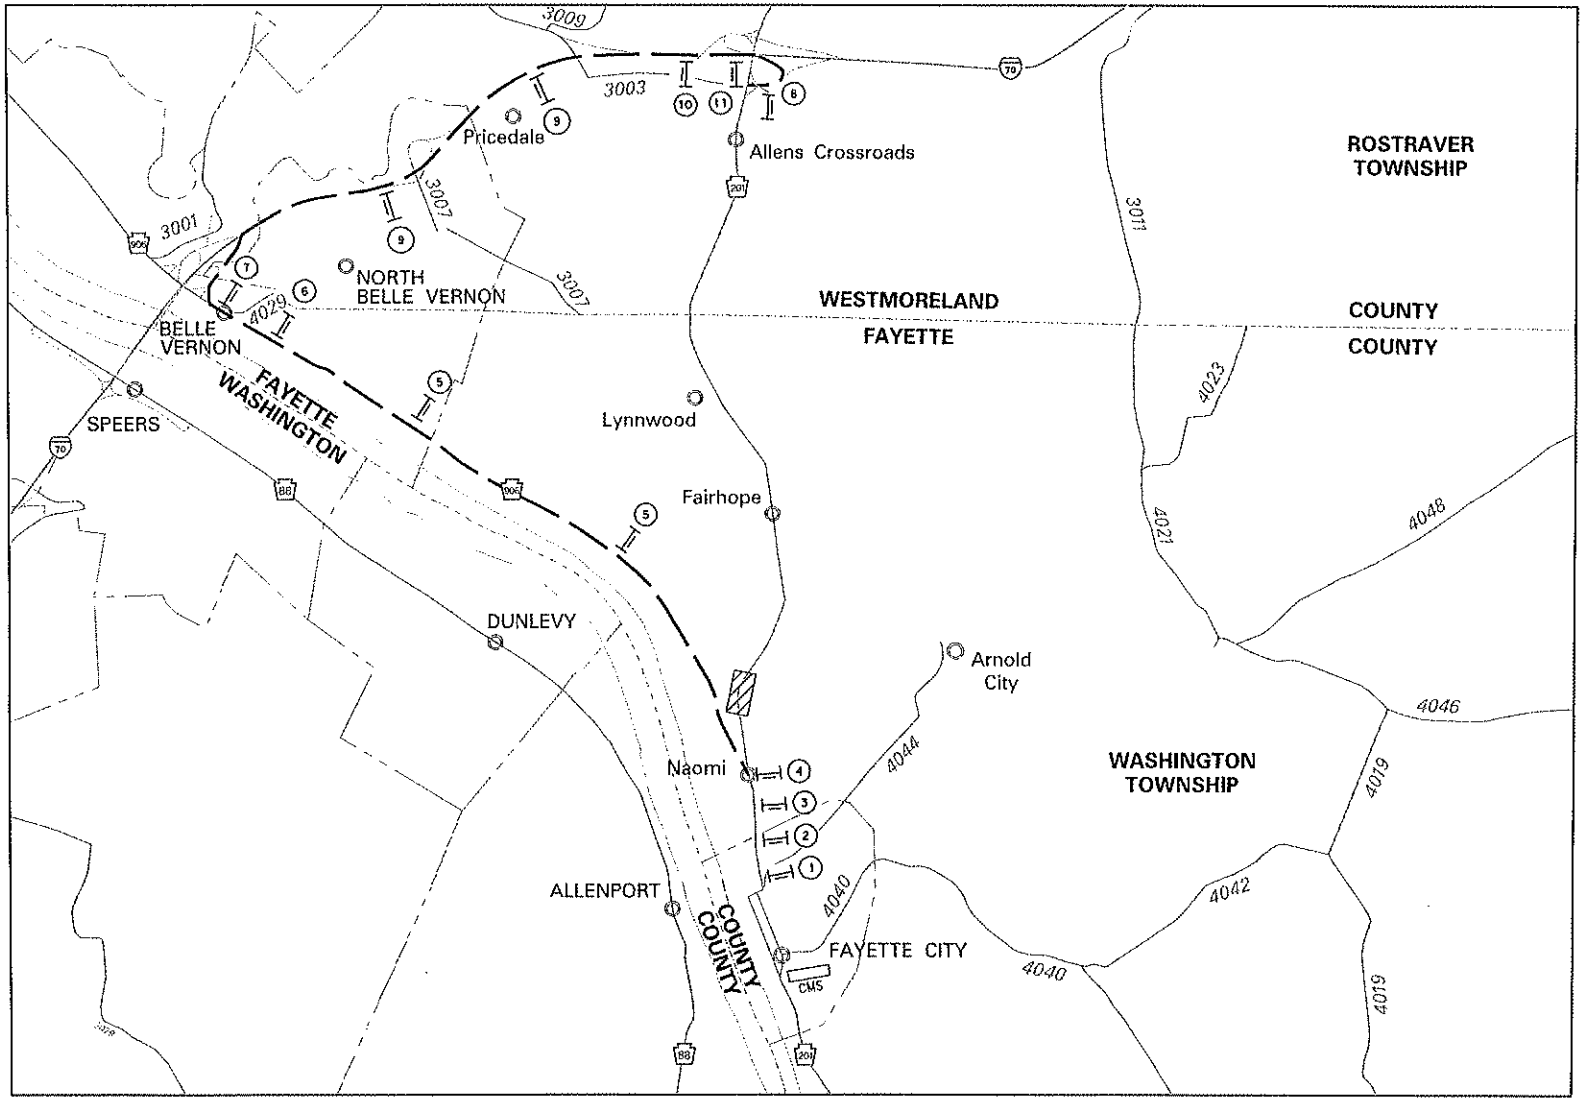

LEGEND

- WORK AREA
- SIGN/TYPE III BARRICADE
- POST MOUNTED SIGN
- TYPE B FLASHER
- DETOUR ROUTE
- SIGN NUMBER
- CMS CHANGEABLE MESSAGE SIGN

NOT TO SCALE